Hood information

Item #	Model	Length	Material Exposed Unexposed	Hood Weight	Exhaust Information Total Exhaust cfm	S.P.	Collars Length	Collars Width	Collars Qty	Supply Information Total Supply cfm	S.P.	Collars Length	Collars Width	Collars Qty	Plenum Weight
H1	KVE-UV	72 "	18 GA.304 S.S. 18 GA.304 S.S.	645 lbs	1603	1.32 "	12 "	11 "	1						

Supply Devices				
Item #	Type	Supply cfm	dpTot "H2O	Collar diam. in

Hood information

Item #	Filters Type	Filters Qty	Filters Size	Lighting Qty	Lighting Type	Fire suppression Size: 1 tanks Type	Fire suppression Location	Switch panel Type	Switch panel Location
H1	KSA	3	Full KSA	2	LED				

Hood information

Item #	Ceiling closure panels Height	Ceiling closure panels Qty	Backsplash panels Qty	Backsplash panels Type	Backsplash panels Length	Backsplash panels Height
H1						

Notes

Capture Jet® air is not Supply or Make Up Air. It is a proprietary technology to reduce Exhaust Air

H1: SS finished back c/w rear Capture-Jet

KSA GREASE EXTRACTOR

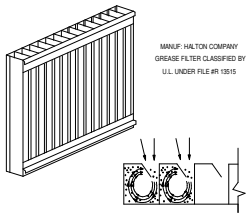

MANUF: HALTON COMPANY
GREASE FILTER CLASSIFIED BY
U.L. UNDER FILE #R 13515

EFFECTIVE AREA = 1.25 SQUARE FEET PER FULL FILTER
0.75 SQUARE FEET PER HALF FILTER

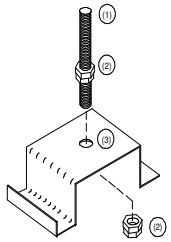

(1) 1/2" ALL THREAD "BY OTHERS"
(2) 1/2" NUT "BY OTHERS"
(3) HANGER BRACKET

NOTE:
STRUCTURAL ENGINEER TO VERIFY
LOCAL REQUIREMENTS.
HANGING REQUIREMENTS ARE THE
RESPONSIBILITY OF
INSTALLING CONTRACTOR, LOCAL
CODES MUST BE FOLLOWED.

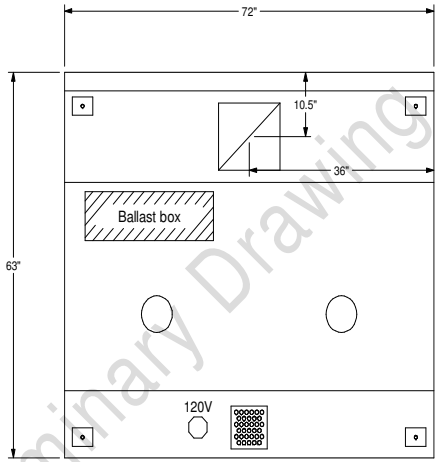

H1

H1

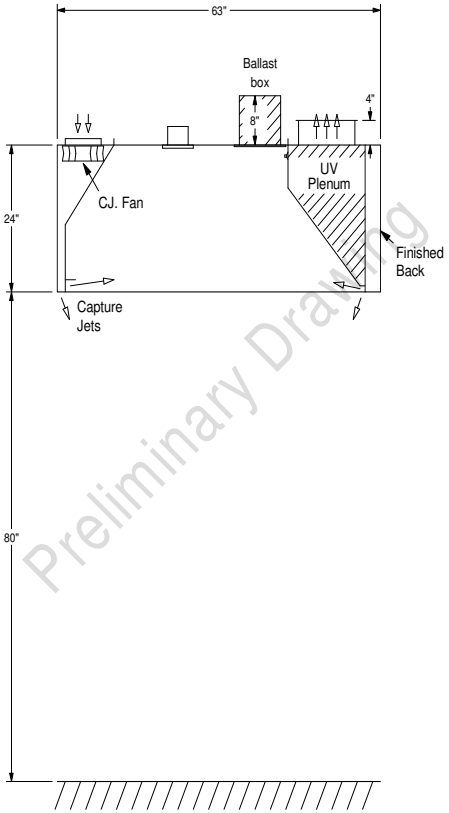

Preliminary Drawing

Preliminary Drawing

THIS DRAWING MUST BE CHECKED, SIGNED AND RETURNED TO THE APPROPRIATE FACTORY:
PLEASE VERIFY THE FOLLOWING:
1. ALL DIMENSIONS, ROOM CONDITIONS, MOUNTING PORTIONS AND CLEARANCES.
2. THE LOCATION AND TYPE OF COOKING EQUIPMENT.
NOTE TO APPROVER:
FOR COOKING EQUIPMENT EXCEPT FOR A LIMITED EQUIPMENT LIST, SUPPLIED BY HALTON, THE SIZE AND TYPE OF COOKING EQUIPMENT, INCLUDING ALL OTHER EQUIPMENT OF THE SAME TYPE, MUST BE CONFIRMED BY THE COOKING EQUIPMENT VENDOR AND BE REQUIRED.

☐ REVISE AND RESUBMIT
APPROVED FOR FABRICATION.
☐ WITH NO CHANGES
☐ WITH CHANGES AS NOTED
APPROVED BY
DATE

MAIL APPROVED DRAWINGS TO APPROPRIATE FACTORY BELOW:

HALTON CO. (CANADA)
1021 BREWER PLACE
MISSISSAUGA, ON L4W 3R7
1-905-624-01-905-624-0301

HALTON CO. (USA)
101 INDUSTRIAL DRIVE
SCOTTSVILLE, KY 42164
1-270-237-5660

WEBSITE: WWW.HALTONCOMPANY.COM

REV.	REVISION DESCRIPTION	BY	DATE
1			
2			
3			
4			
5			
6			
7			

PROJECT: Go Grill - City Centre Mall
LOCATION: Surrey, BC
DRAWN BY: N.O.
DATE: 15/12/2014
SCALE:
CONSULTANT:
DRAWING TITLE:
DRAWING No.:
REV. NO.:
SHEET NO.: of